DRAFT
NEED CHECK OF DERAIL LOCATIONS
NEED CHECK OF POWER DERAIL WITH BLUE LIGHT SOUTH END TRACKS 2 AND 3
NEED TRACK LENGTH MEASUREMENTS
2 BETWEEN BUILDING AND DERAIL AT SOUTH END
2 BETWEEN BUILDING AND TRACK 3 FOULING POINT
3 BETWEEN BUILDING AND DERAIL AT SOUTH END OF 3 IF THERE OR FOULING POINT TRACK 4
4 BETWEEN CROSSOVER AND FOULING POINT 3
5 FULL LENGTH
5 SOUTH OF CROSSOVER
5 NORTH OF CROSSOVER
6 FULL LENGTH

SCALE: 1 INCH = 100 FEET

AMTRAK SEATTLE MAINTENANCE FACILITY
VTD Rail Consulting for Amtrak
NOV 24 2008, FEB 17 2009, APRIL 1 2010, APRIL 10 2010, JULY 9 2010, AUGUST 2 2010, OCTOBER 9 2010, OCTOBER 13 2010, NOVEMBER 19 2010, JANUARY 23 2011 FEBRUARY 14 2011, FEBRUARY 28 2011, MAY 31 2011, JUNE 9 2011, FEBRUARY 6 2012, FEBRUARY 10 2012, NOVEMBER 1 2012, DECEMBER 10 2012, APRIL 30 2013, APRIL 10 2015, MARCH 3 2016, APRIL 28 2017 MARCH 22 2018 FEBRUARY 6 2019 MAY 6 2019
MAY 26 2020 SEPTEMBER 30 2020 AUGUST 30 2021 JANUARY 10 2022
SEPTEMBER 26 2022 AUGUST 28 2023

YARD OPERATION MAP
NO 30
AUGUST 28 2023

BUILDINGS:
A - OFFICES / ADMINISTRATION / ENGINEERING / LOCKERS
V - CASCADES MAINTENANCE-WHEEL TRUE / MECHANICAL
C - COMMISSARY
X - WATER TREATMENT
E - LOCOMOTIVE BUILDING

COACH YARD

TRACK	LENGTH FEET	LENGTH 85 FOOT CARS	NOTE
1	800	9	NORTH END TO WASHER
1	1610	18	NORTH SWITCH - HOLGATE (250 FT CLEAR)
1	355	4	SOUTH LEAD (NORTH SWITCH) - HOLGATE (250 FT CLEAR)
1	430	4	WASHER - HOLGATE (250 FT CLEAR)
1	475	6	HOLGATE (250 FT CLEAR) - SOUTH LEAD (SOUTH SWITCH)
			RING BELL CONTINUOUSLY WHILE MOVING
2	468	5	NORTH OF BUILDING
2	279	3	SOUTH OF BUILDING
3	146	1	NORTH OF BUILDING
3	319	3	SOUTH OF BUILDING
4	834	9	FULL LENGTH
4	348	4	SOUTH OF CROSSOVER
4P	309	3	
5	940	11	FULL LENGTH
5	185	2	NORTH OF CROSSOVER
5	676	7	SOUTH OF CROSSOVER
6	1045	12	
7	1050	12	FULL LENGTH
7	680	8	SOUTH OF DERAIL
7	255	3	NORTH OF DERAIL
8	880	10	CAUTION - INSPECTION PIT
9	880	10	CAUTION - INSPECTION PIT
10	855	10	CLEAR HOLGATE 150 FT
RUNNING	810	23	CROSSOVER E - HOLGATE (150 FT CLEAR)
SOUTH LEAD	390	4	HOLGATE CROSSING - TRACK 403 SWITCH
SOUTH LEAD	575	6	HOLGATE CROSSING - TRACK 1 SWITCH
406	785	9	
407	835	9	
TAIL	585	6	TRACK 1 SWITCH TO END
TAIL	800	9	TRACK 201 SWITCH TO END
TAIL	710	8	TRACK 203 SWITCH TO END

TRACK	LENGTH FEET	LENGTH 85 FOOT CARS	NOTE
200	890		MECHANICAL AREA - CAUTION INSPECTION PIT
201	800		MECHANICAL AREA - CAUTION INSPECTION PIT
202	814		MECHANICAL AREA
203	900	10	NORTH OF CROSSING
			RING BELL CONTINUOUSLY WHILE MOVING
203	80	0	SOUTH OF CROSSING
204	845	9	NORTH OF CROSSING
204	80	0	SOUTH OF CROSSING
205	738	8	NORTH OF CROSSING
205	194	2	SOUTH OF CROSSING
206	678	7	NORTH OF CROSSING- 2 FEET SHORT OF 8 CARS
206	245	2	SOUTH OF CROSSING
206-211	1013	11	NORTH OF CROSSING
207	1039	12	NORTH OF CROSSING
			RNSF MAY USE THIS TRACK FOR LOADING/UNLOADING
207	245	2	SOUTH OF CROSSING CLEAR OF 206
208	820	9	NORTH OF 209 CROSSOVER
208	1015	11	NORTH OF CROSSING
209	620	7	
210	620	7	RNSF MAY USE THIS TRACK UPON 24 HOURS NOTICE
LEAD 1	964	11	KING INTERLOCKING - CROSSOVER E
LEAD 1	404	4	KING INTERLOCKING - CROSSOVER C
LEAD 1	379	4	CROSSOVER C - CROSSOVER E
LEAD 2	961	11	KING INTERLOCKING - CROSSOVER E
LEAD 2	402	4	KING INTERLOCKING - CROSSOVER C
LEAD 2	379	4	CROSSOVER C - CROSSOVER E
LEAD 2	220	2	TRACK 1 - CROSSOVER C
LEAD 2	1183	13	TRACK 1 - CROSSOVER E

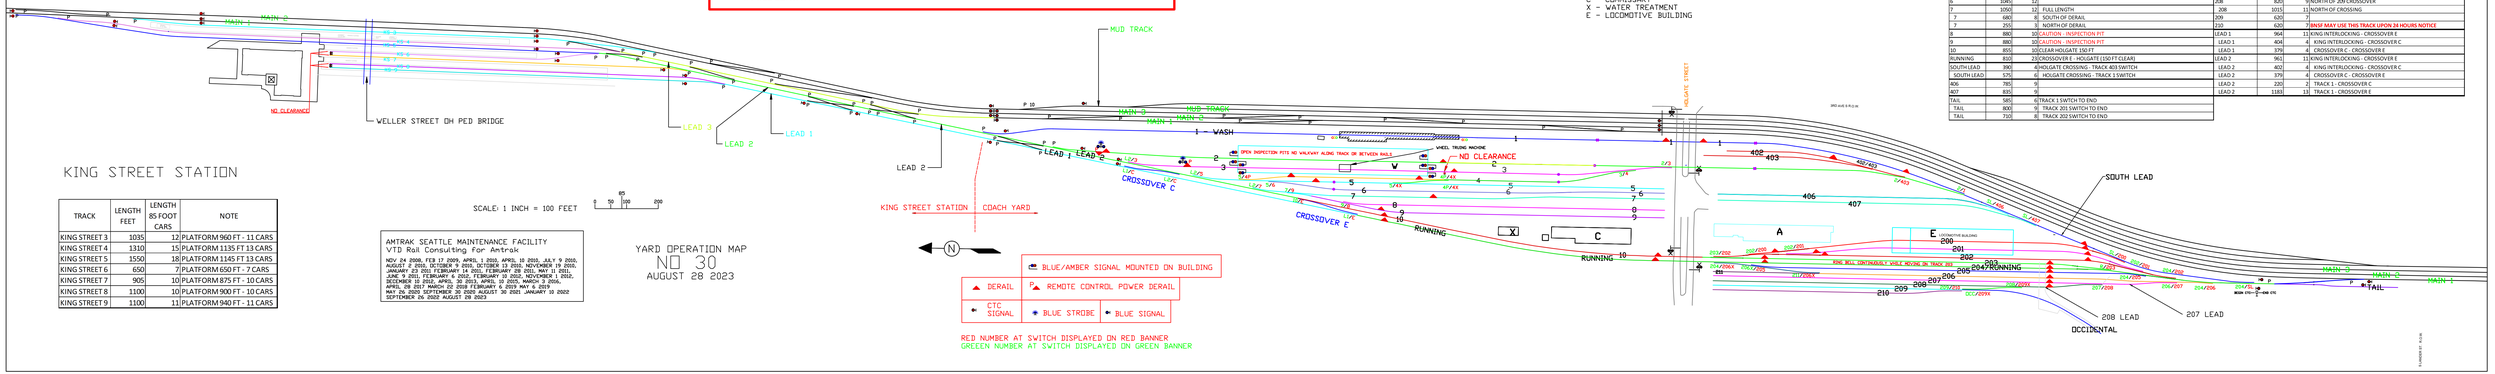

KING STREET STATION

TRACK	LENGTH FEET	LENGTH 85 FOOT CARS	NOTE
KING STREET 3	1035	12	PLATFORM 960 FT - 11 CARS
KING STREET 4	1310	15	PLATFORM 1135 FT 13 CARS
KING STREET 5	1550	18	PLATFORM 1145 FT 13 CARS
KING STREET 6	650	7	PLATFORM 650 FT - 7 CARS
KING STREET 7	905	10	PLATFORM 875 FT - 10 CARS
KING STREET 8	1100	10	PLATFORM 900 FT - 10 CARS
KING STREET 9	1100	11	PLATFORM 940 FT - 11 CARS

SCALE: 1 INCH = 100 FEET

AMTRAK SEATTLE MAINTENANCE FACILITY
VTD Rail Consulting for Amtrak
NOV 24 2008, FEB 17 2009, APRIL 1 2010, APRIL 10 2010, JULY 9 2010, AUGUST 2 2010, OCTOBER 9 2010, OCTOBER 13 2010, NOVEMBER 19 2010, JANUARY 23 2011 FEBRUARY 14 2011, FEBRUARY 28 2011, MAY 31 2011, JUNE 9 2011, FEBRUARY 6 2012, FEBRUARY 10 2012, NOVEMBER 1 2012, DECEMBER 10 2012, APRIL 30 2013, APRIL 10 2015, MARCH 3 2016, APRIL 28 2017 MARCH 22 2018 FEBRUARY 6 2019 MAY 6 2019
MAY 26 2020 SEPTEMBER 30 2020 AUGUST 30 2021 JANUARY 10 2022
SEPTEMBER 26 2022 AUGUST 28 2023

YARD OPERATION MAP
NO 30
AUGUST 28 2023

BLUE/AMBER SIGNAL MOUNTED ON BUILDING	
DERAIL	REMOTE CONTROL POWER DERAIL
CTC SIGNAL	BLUE STROBE / BLUE SIGNAL

RED NUMBER AT SWITCH DISPLAYED ON RED BANNER
GREEN NUMBER AT SWITCH DISPLAYED ON GREEN BANNER